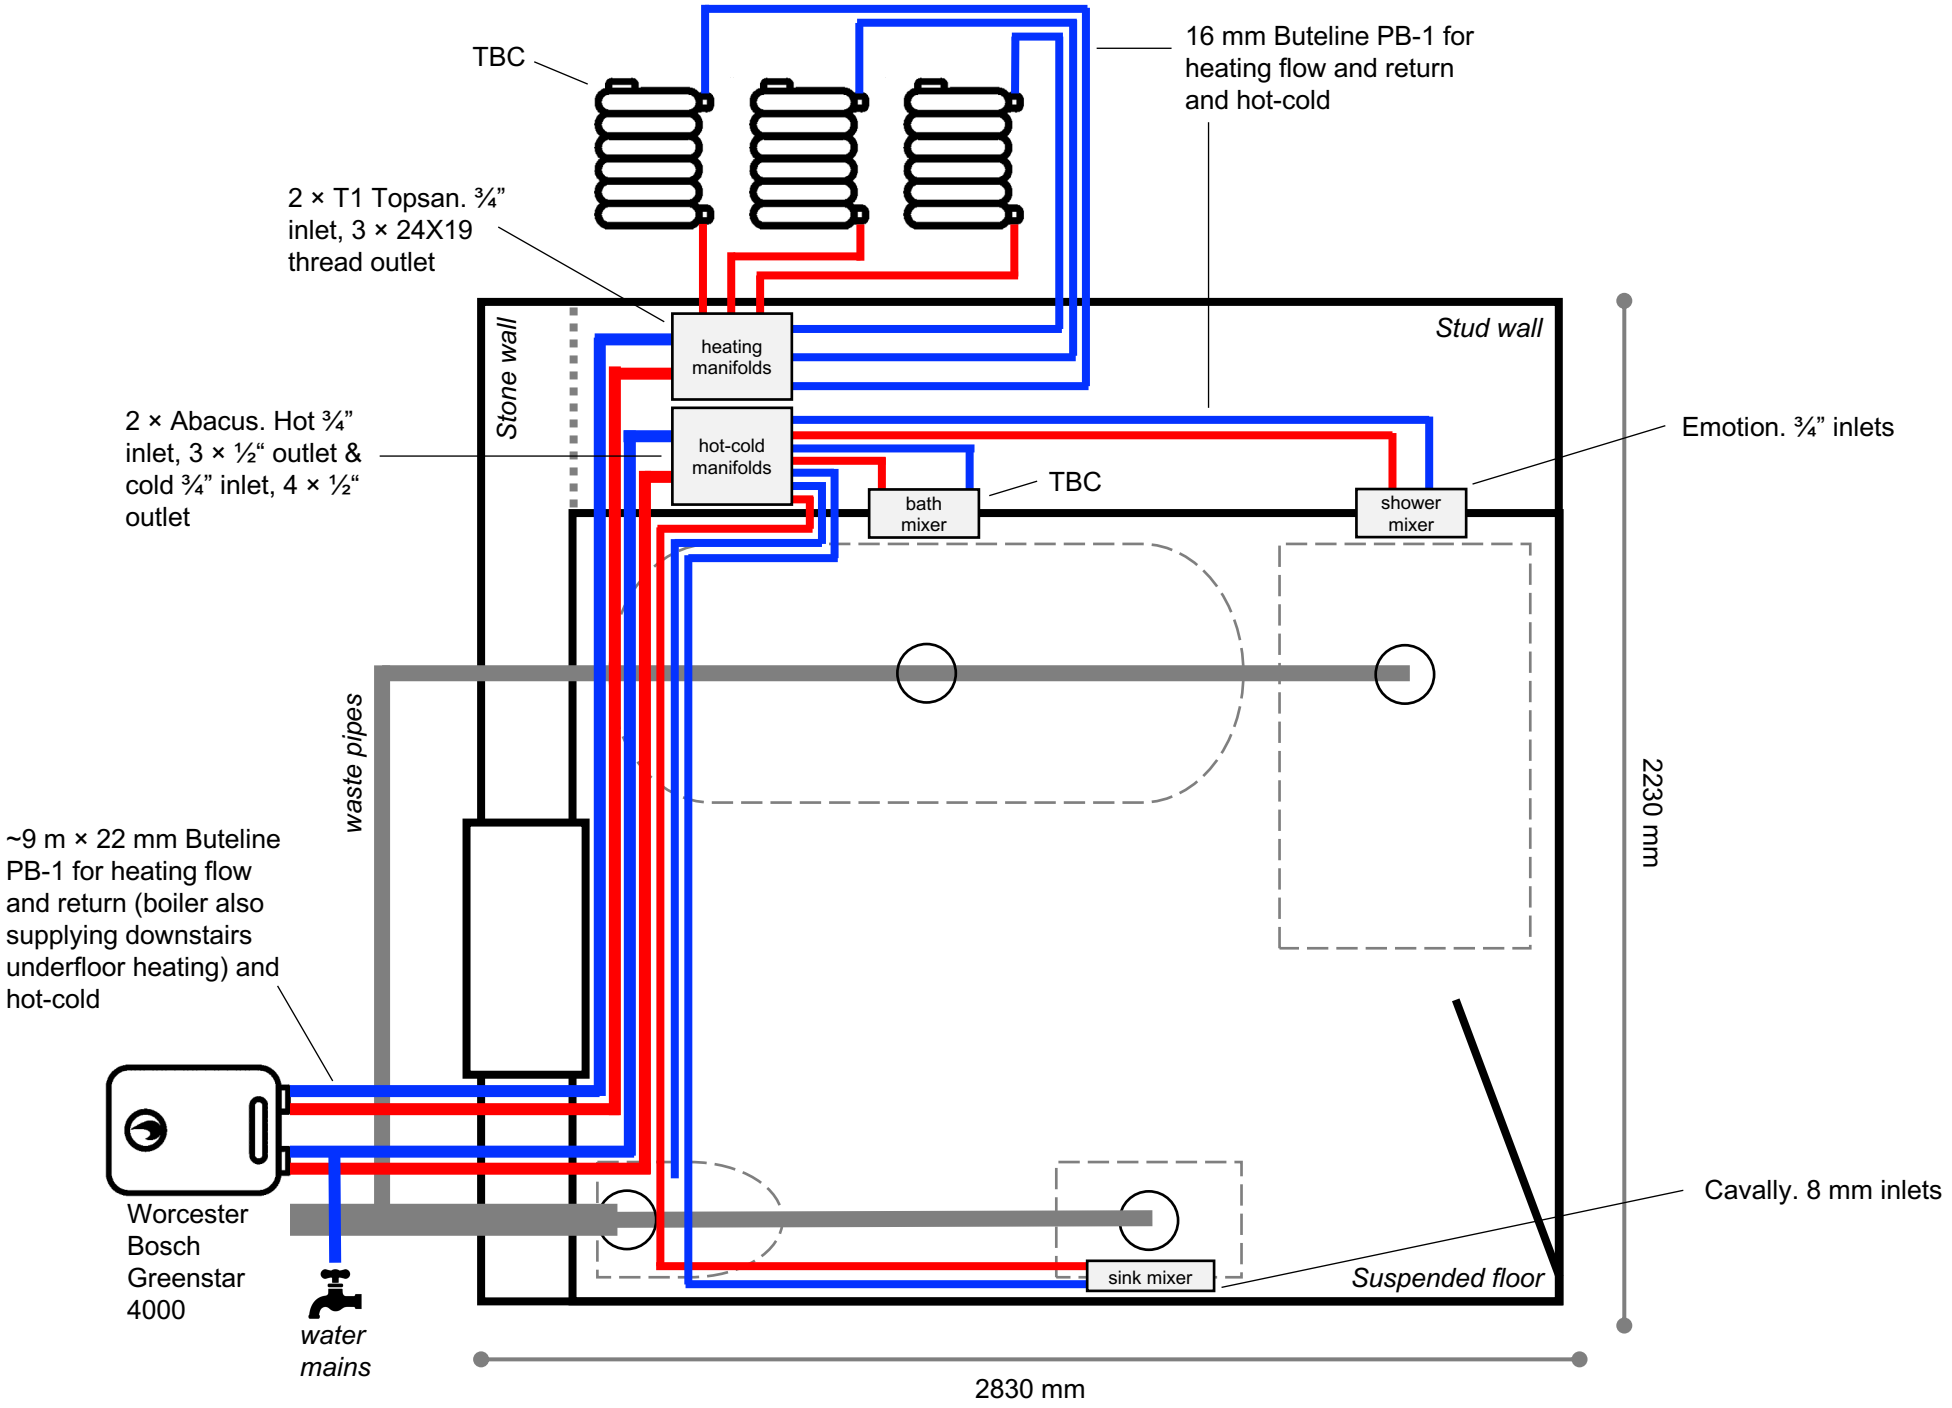
TBC
16 mm Buteline PB-1 for heating flow and return and hot-cold
2 × T1 Topsan. ¾" inlet, 3 × 24X19 thread outlet
heating manifolds
hot-cold manifolds
2 × Abacus. Hot ¾" inlet, 3 × ½" outlet & cold ¾" inlet, 4 × ½" outlet
Stone wall
Stud wall
Emotion. ¾" inlets
TBC
bath mixer
shower mixer
waste pipes
2230 mm
~9 m × 22 mm Buteline PB-1 for heating flow and return (boiler also supplying downstairs underfloor heating) and hot-cold
Worcester Bosch Greenstar 4000
water mains
sink mixer
Cavally. 8 mm inlets
Suspended floor
2830 mm